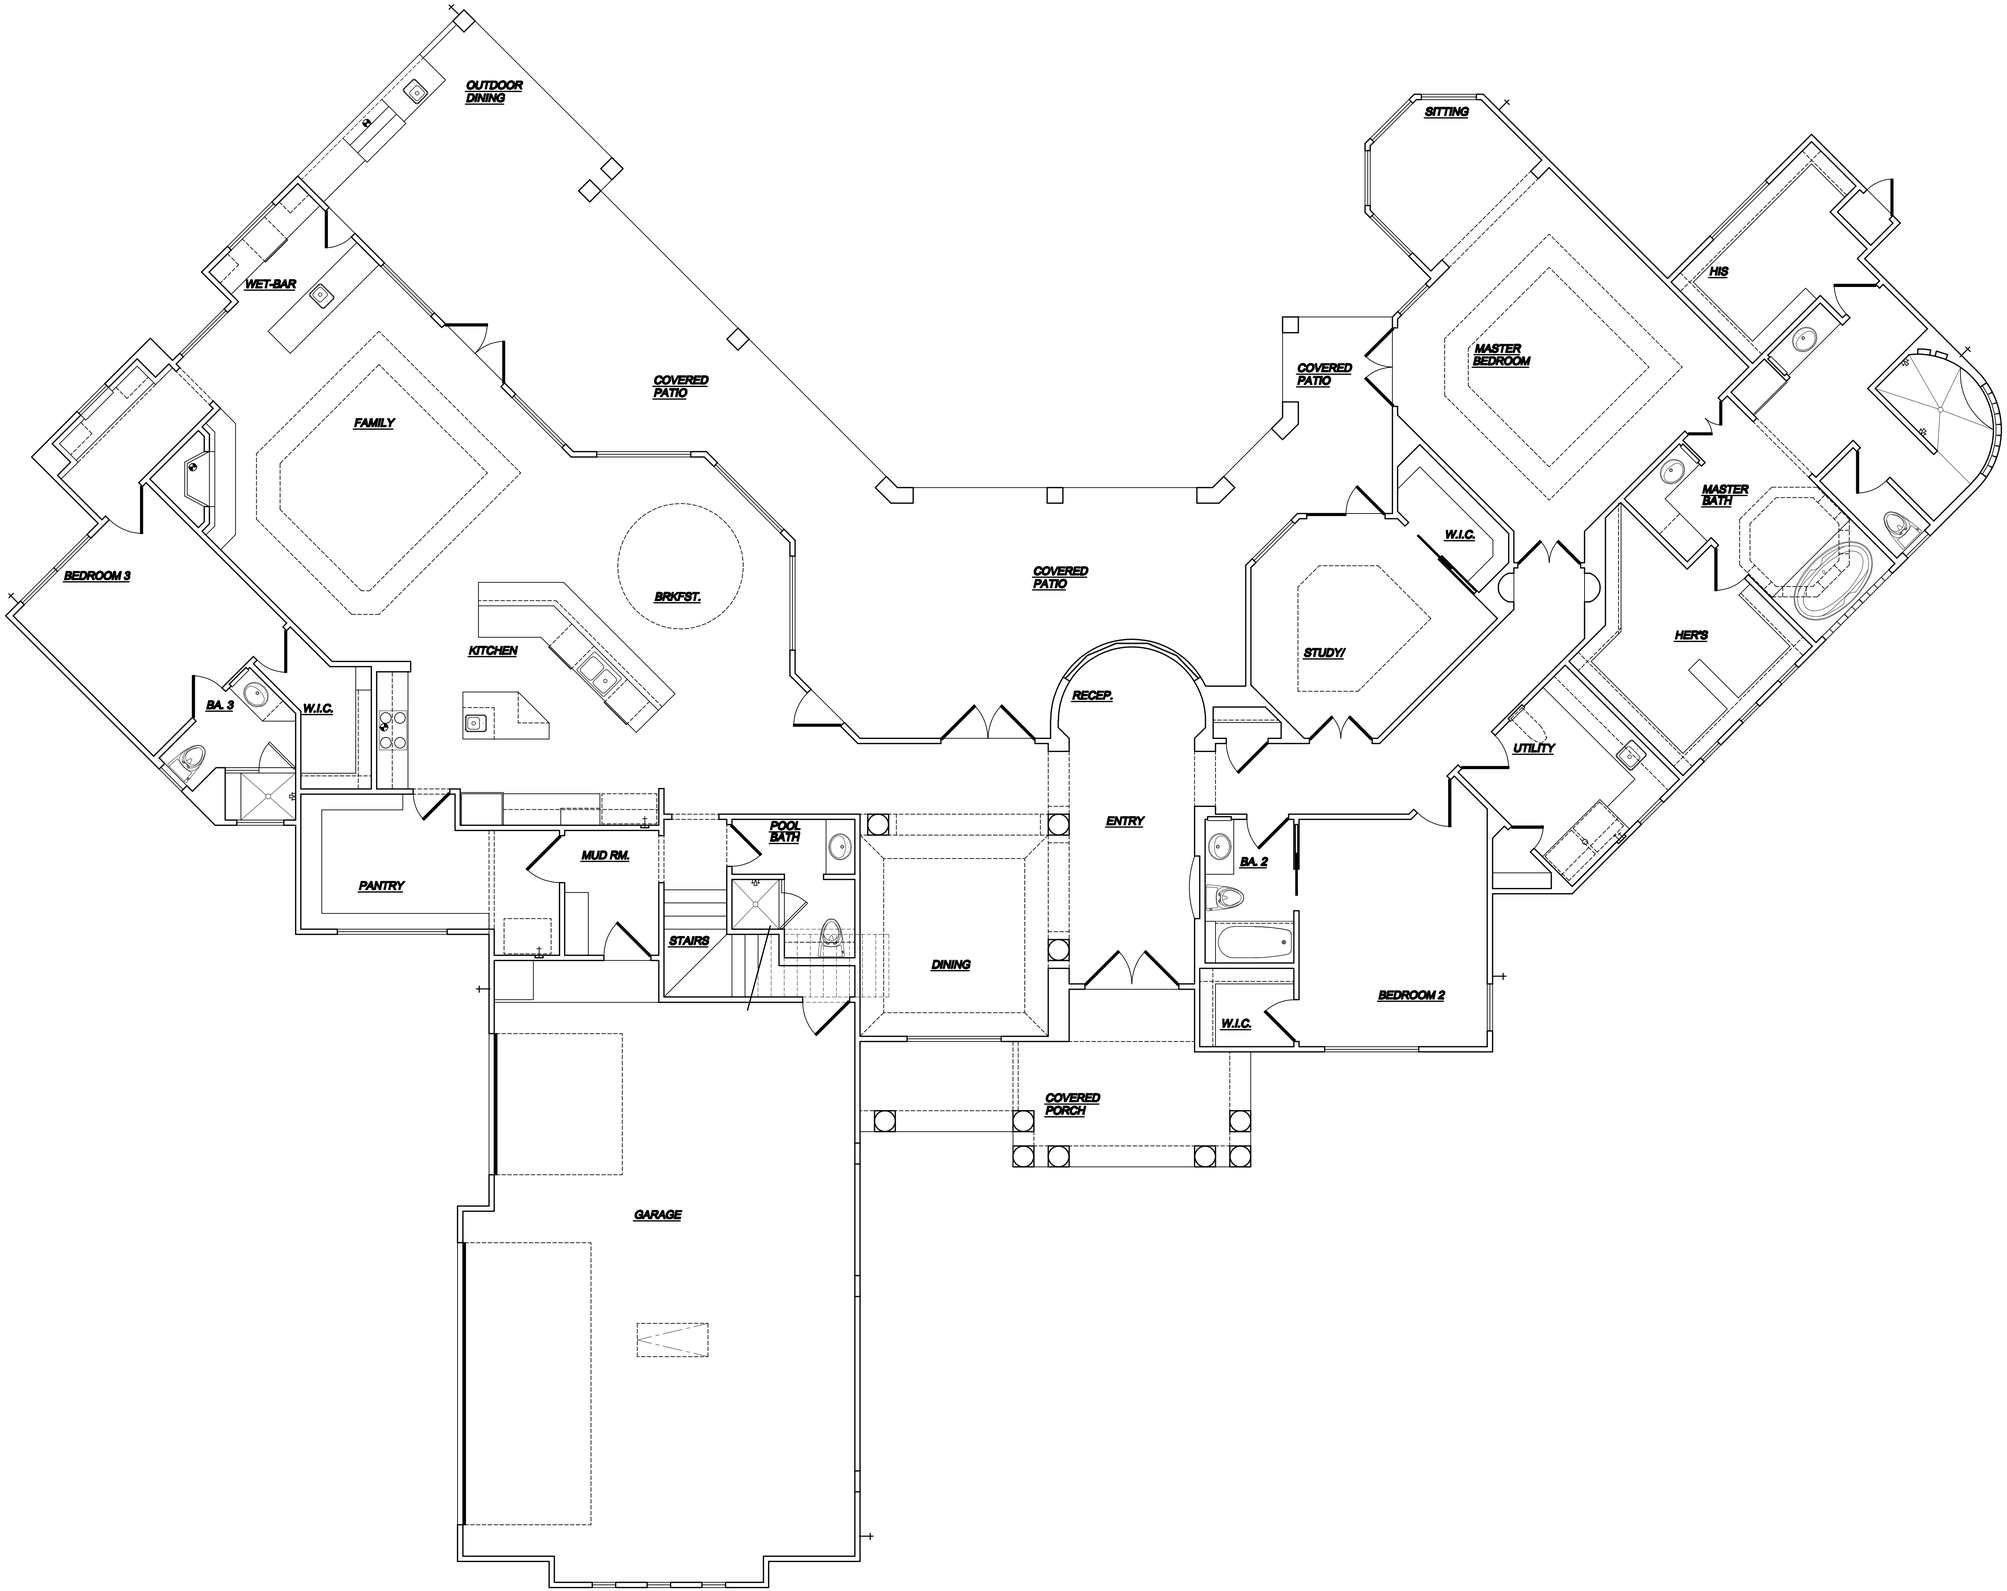
OUTDOOR DINING
WET-BAR
FAMILY
COVERED PATIO
BRKFST.
KITCHEN
BEDROOM 3
BA. 3
W.I.C.
PANTRY
MUD RM.
POOL BATH
STAIRS
GARAGE
DINING
RECEP.
ENTRY
COVERED PATIO
COVERED PATIO
COVERED PORCH
SITTING
MASTER BEDROOM
W.I.C.
STUDY/
BA. 2
W.I.C.
BEDROOM 2
UTILITY
HIS
MASTER BATH
HER'S

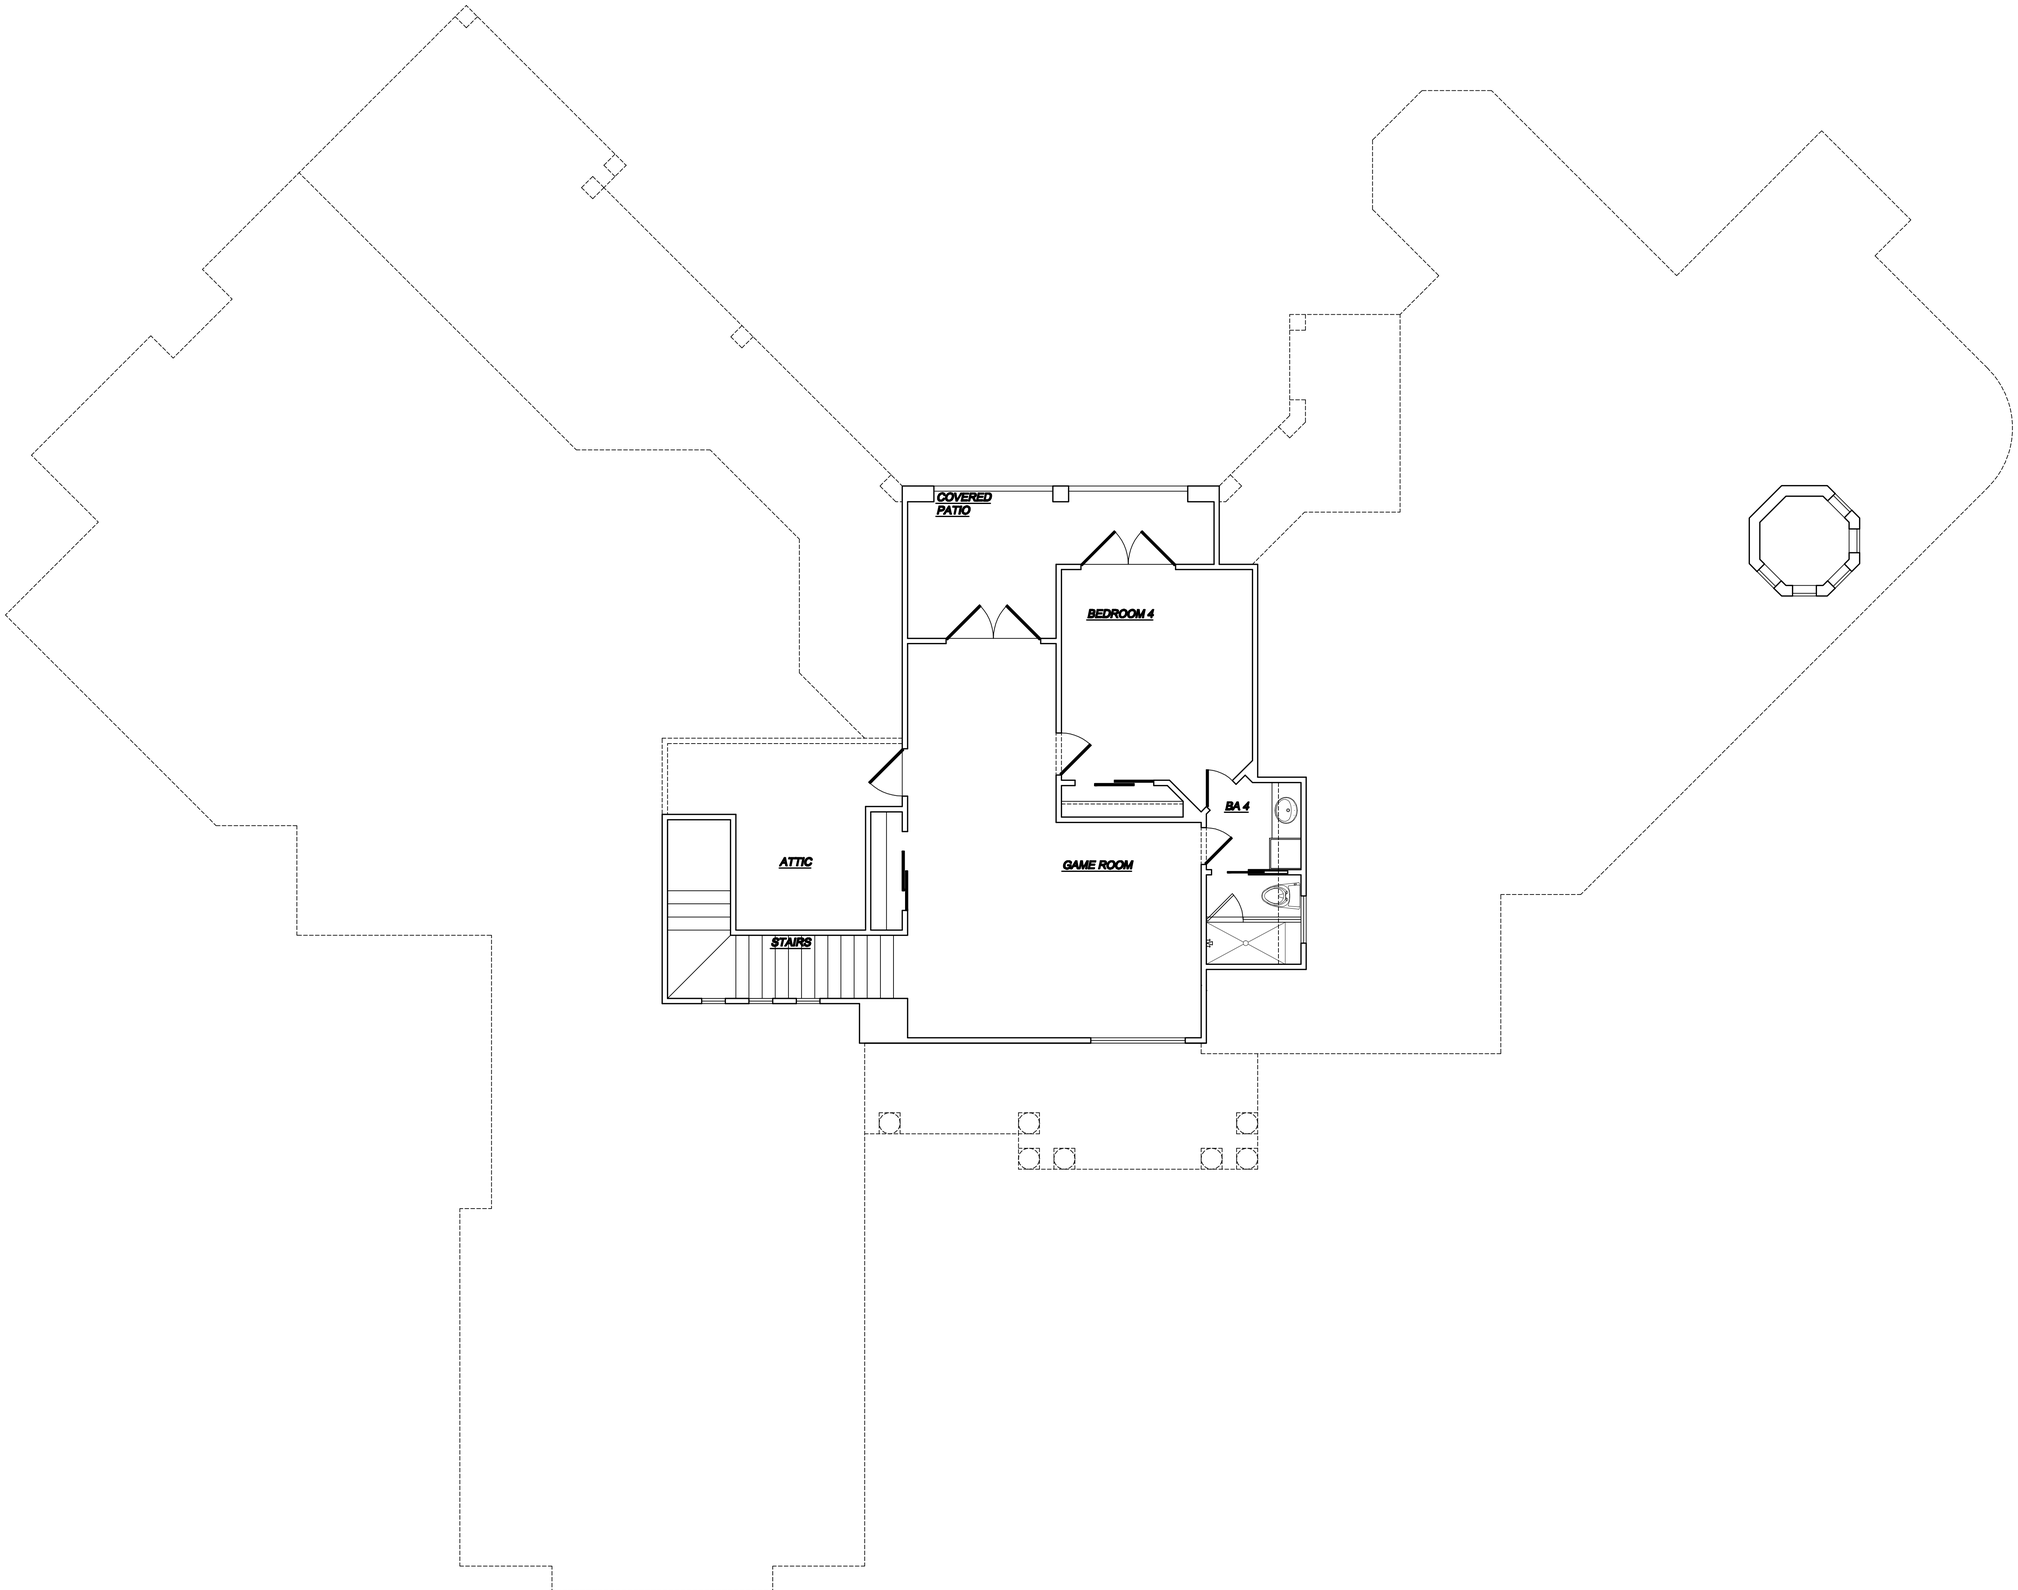
COVERED PATIO
BEDROOM 4
BA 4
ATTIC
GAME ROOM
STAIRS